RELEASE NO	DATE
NP-705	7-6-49

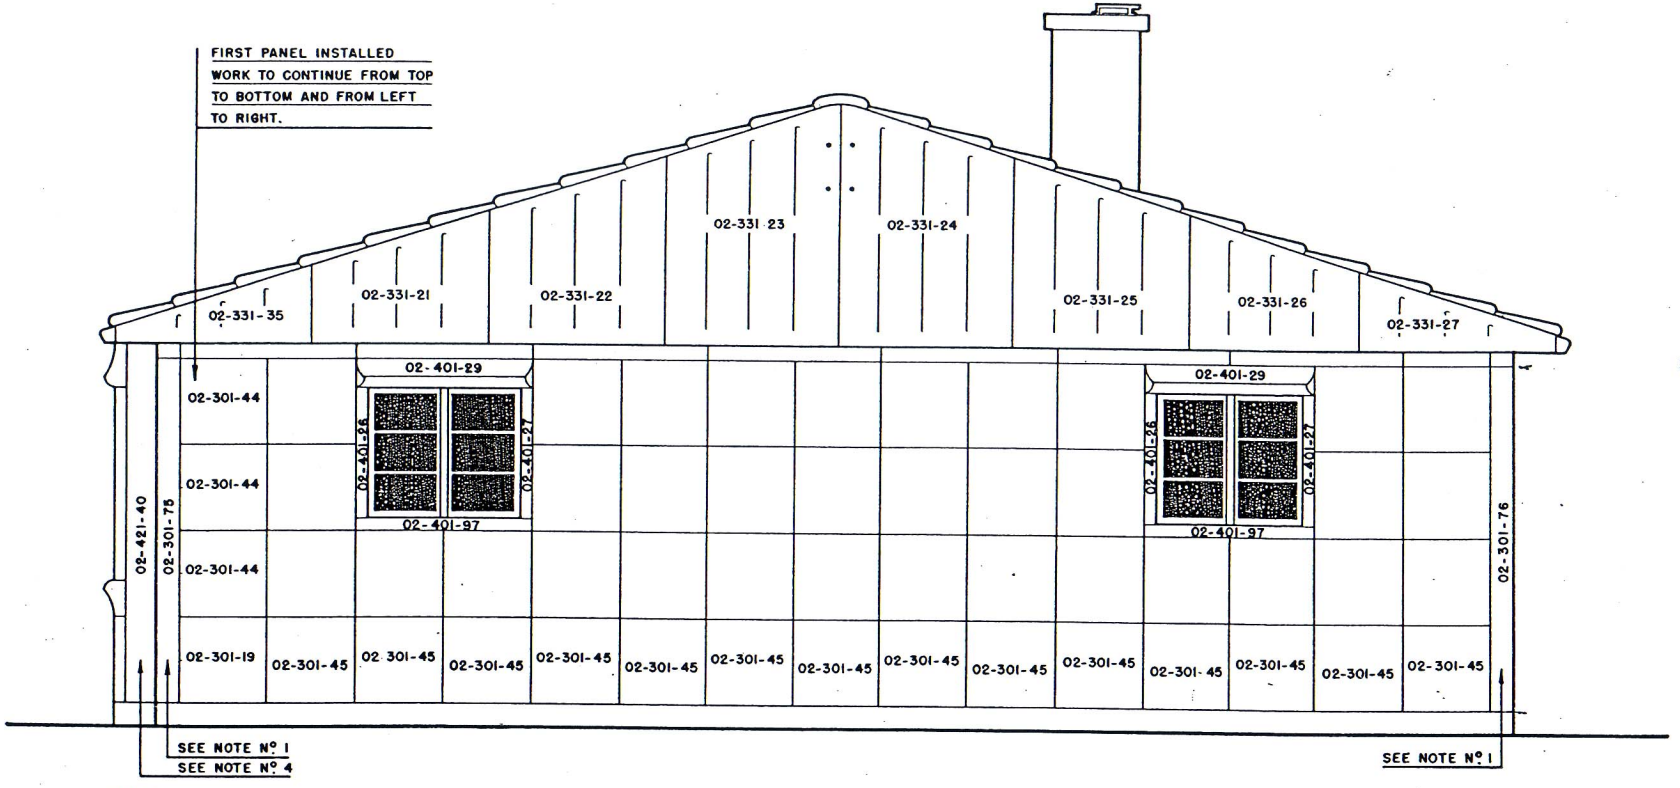

NOTES:

1. FOR LOCATION AND INSTALLATION OF CORNER PANEL CLIPS, SEE EM-02-L-51.1.

   THESE CLIPS MUST BE INSTALLED BEFORE PANELING IS STARTED.

2. UNLESS NOTED, ALL 24"X 24" PANELS SHOWN ARE 02-301-40.

3. ALL PANELS SHOWN ON THIS PAGE ARE TO BE INSTALLED WITH #8-15X5/8" SELF-TAPPING SCREWS, LS244-108.

4. FOR INSTALLATION OF 02-421-40 BAY WINDOW SIDE PANEL, SEE EM-02-L-40.11.

LUSTRON CORPORATION

ERECTION MANUAL

TITLE

PANELS, EXT. — RIGHT SIDE ELEVATION

PREPARED BY	DATE	EFF.
J B R	7-5-49	1001 & SUBS.

DRAWING NUMBER EM-02-L-12.1